


CASCADE PROFILE – THREE POOLS FOLLOWING CASCADE

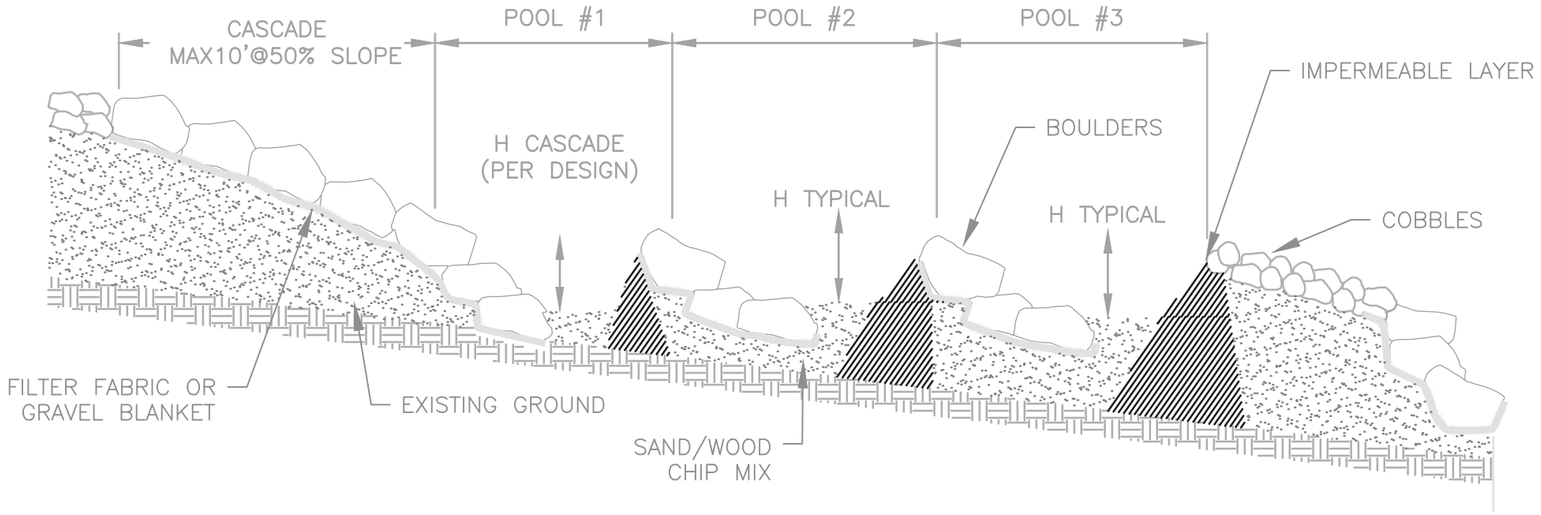


CASCADE SEQUENCE




RIFFLE POOL SEQUENCE – PROFILE

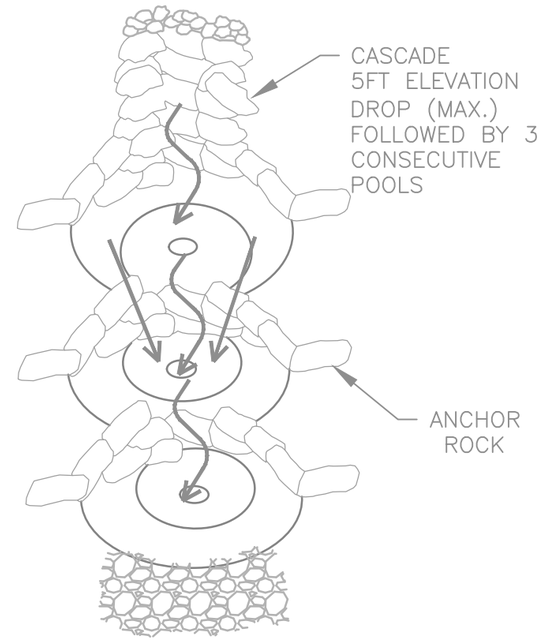


SECTION A–A'
RIFFLE WEIR CROSS SECTION THROUGH COBBLE

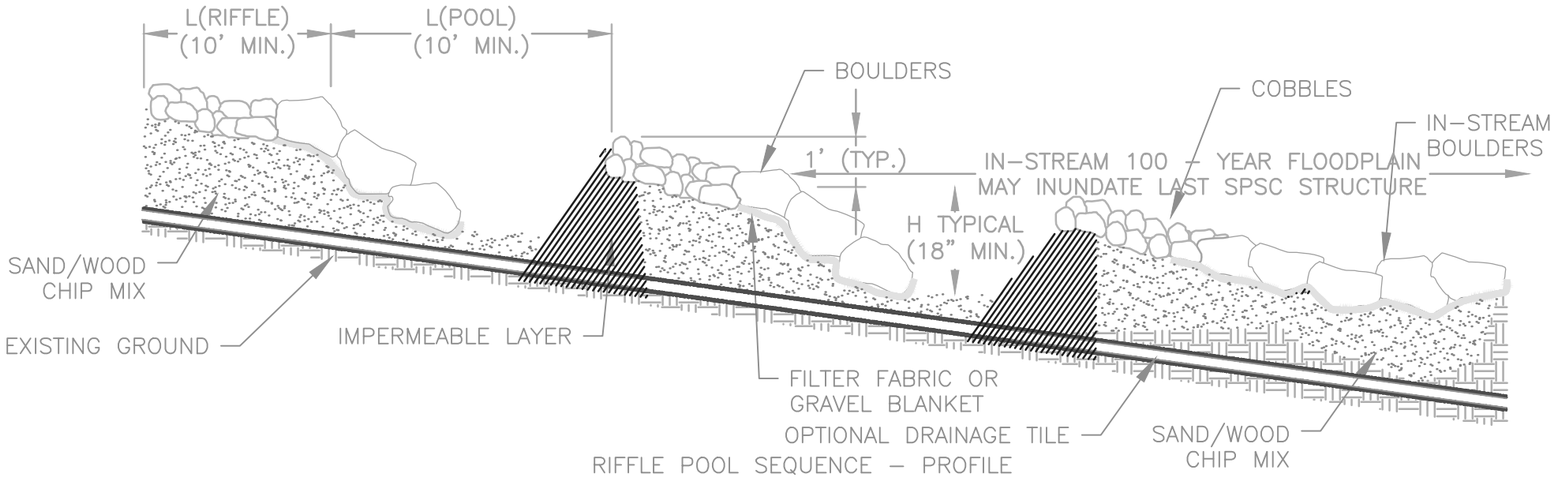


SECTION B–B'
POOL CROSS SECTION

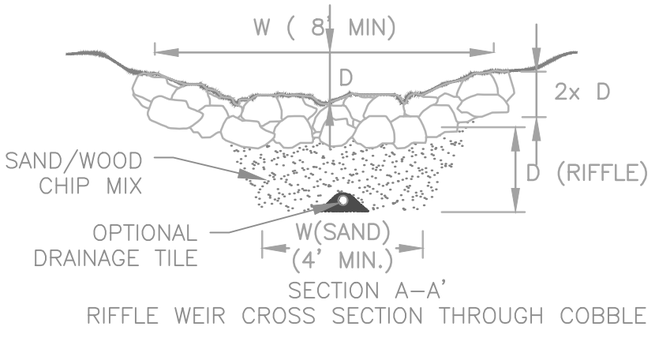


RIFFLE – POOL SEQUENCE (TYPICAL)

NOT FOR CONSTRUCTION PURPOSES
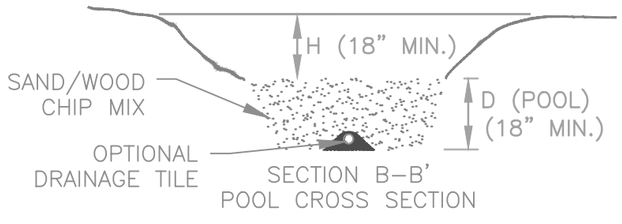
| NO. | REVISION DESCRIPTION | DATE | BY |
|---|---|---|---|
| | | | |

I hereby certify that this plan was prepared by me or under my direct supervision and that I am a duly Licensed Professional Engineer under the laws of the State of Minnesota

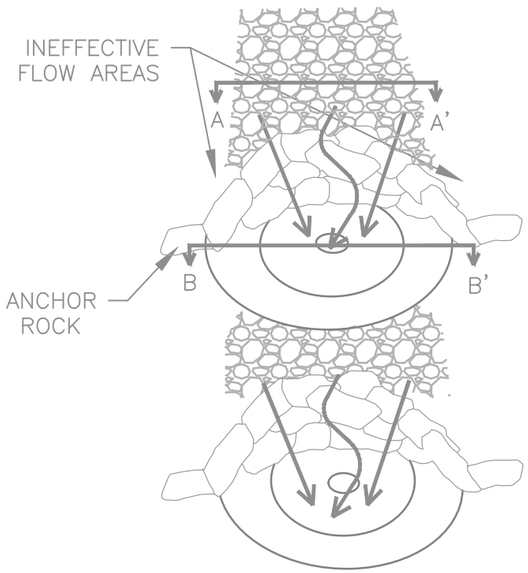Print Name:

Sign Name:

Date License No.

Date

Designed By

Drawn By

Minnesota Pollution Control Agency
520 Lafayette Road
St. Paul, MN 55155-4194
Phone: (651)-296-6300
TTY: (651)-282-5332
WEBSITE:www.pca.state.mn.us/

2018 MINNESOTA STORMWATER MANUAL

Sheet No. of Sheets