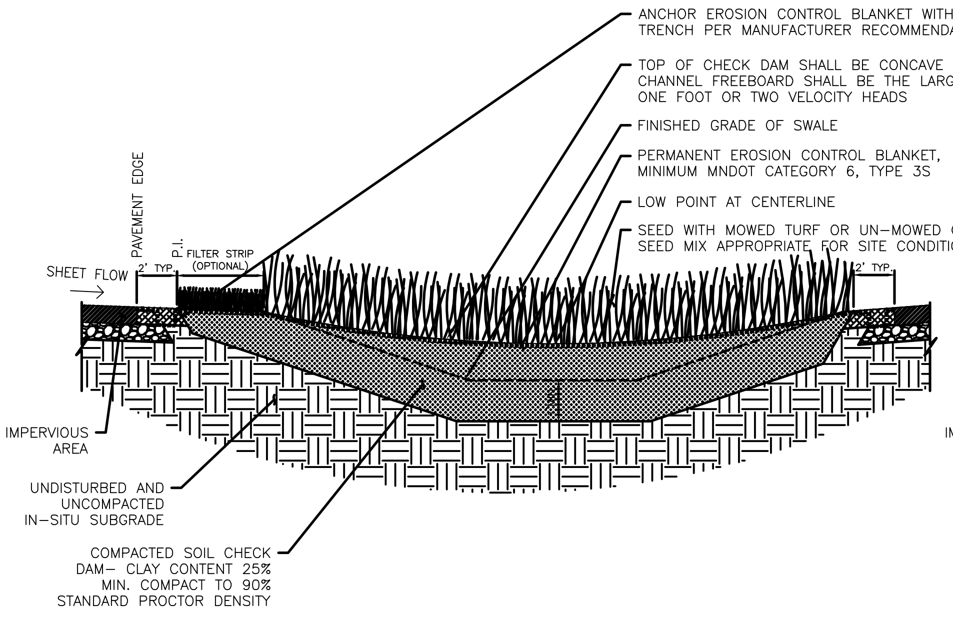

1/2 TYPICAL DRY SWALE CHECK DAM CROSS SECTION
NOT TO SCALE

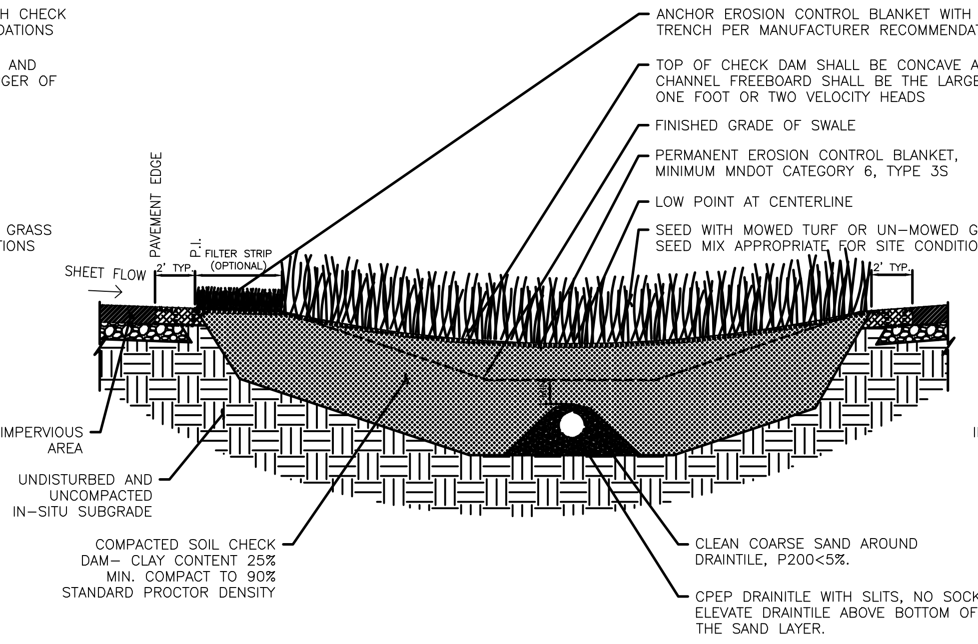

2/2 TYPICAL DRY SWALE CHECK DAM CROSS SECTION WITH DRAINTILE
NOT TO SCALE

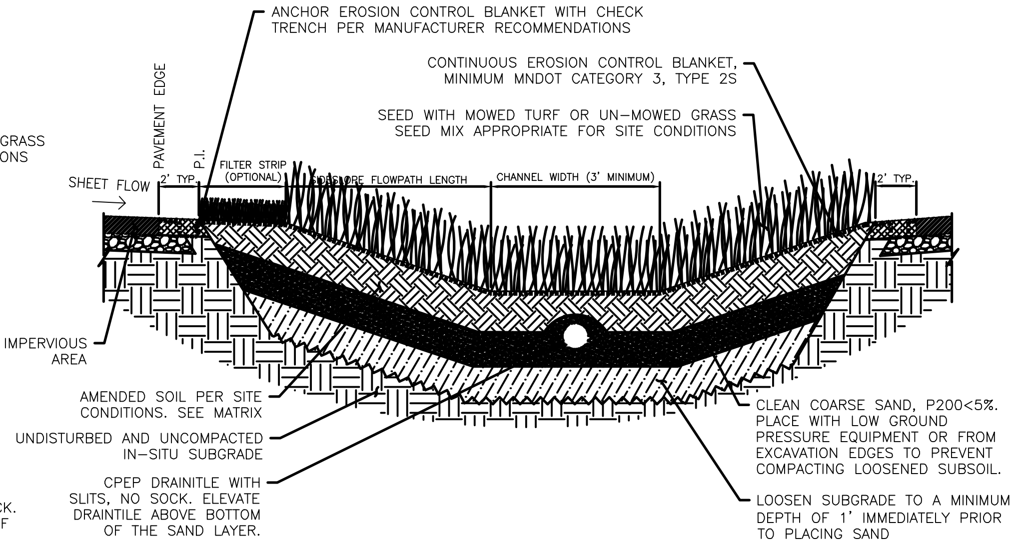

3/2 TYPICAL DRY SWALE CROSS SECTION WITH DRAINTILE
NOT TO SCALE

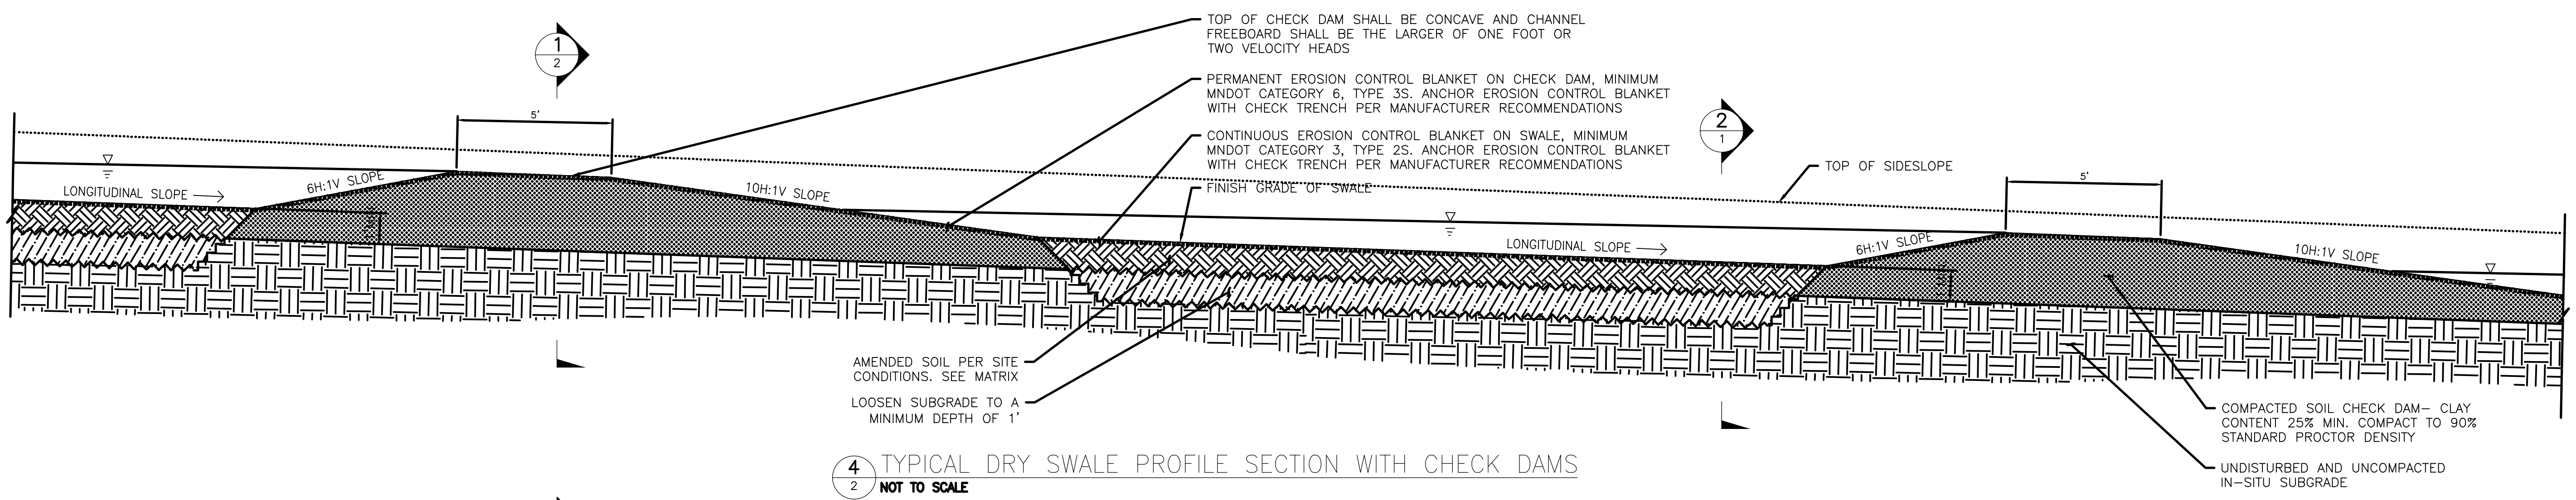

4/2 TYPICAL DRY SWALE PROFILE SECTION WITH CHECK DAMS
NOT TO SCALE

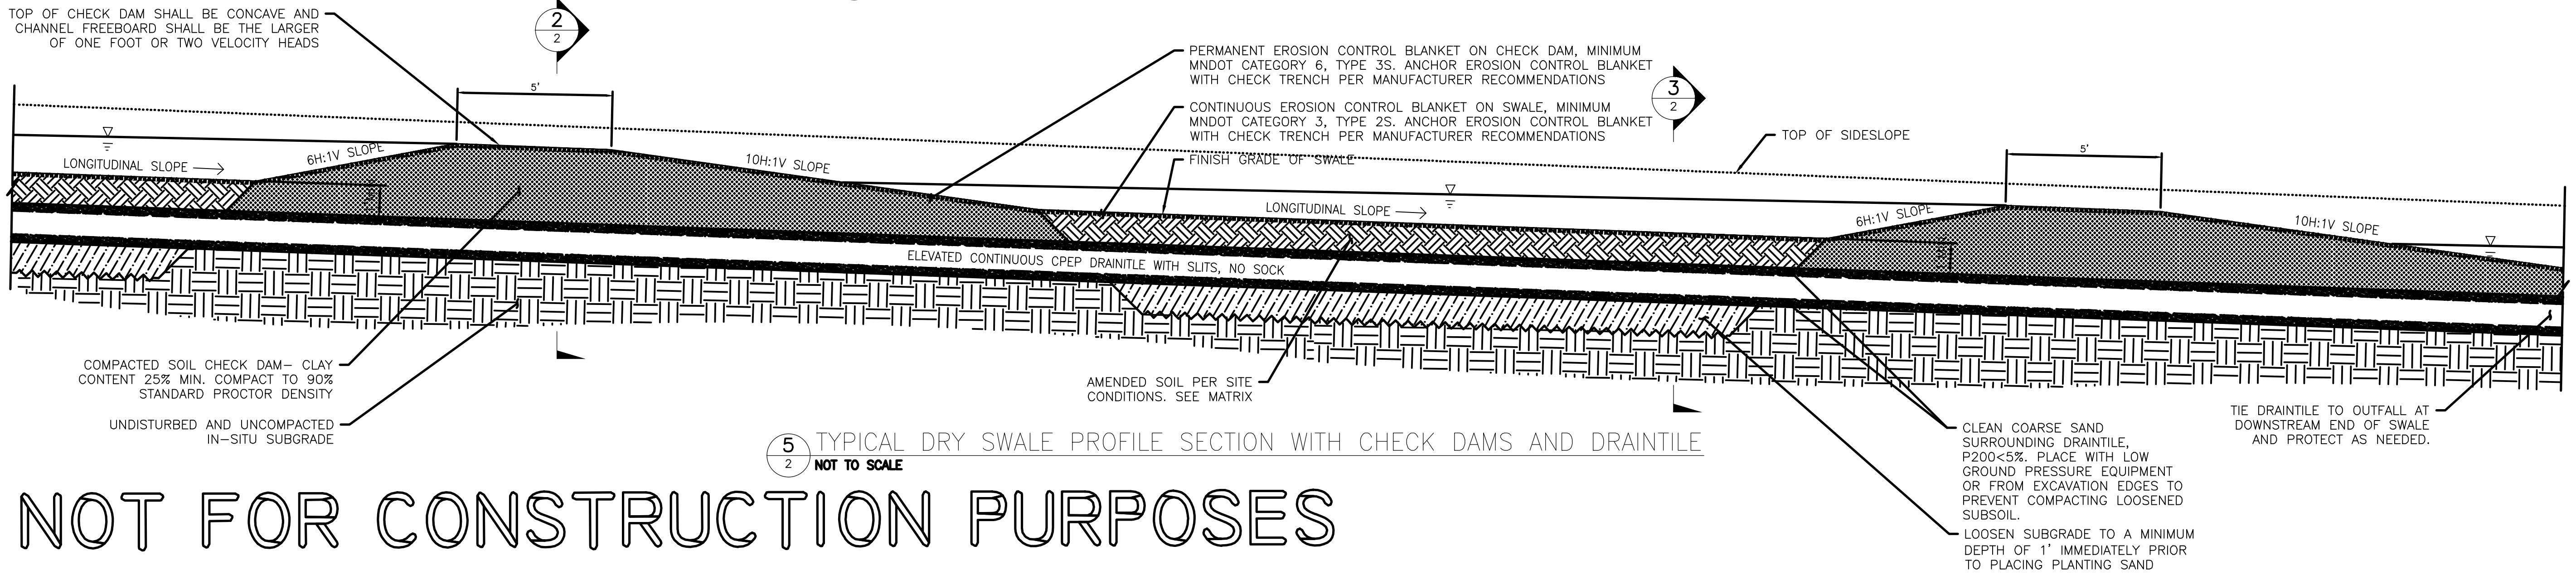

5/2 TYPICAL DRY SWALE PROFILE SECTION WITH CHECK DAMS AND DRAINTILE
NOT TO SCALE

NOT FOR CONSTRUCTION PURPOSES

NO.	REVISION DESCRIPTION	DATE	BY

I hereby certify that this plan was prepared by me or under my direct supervision and that I am a duly Licensed Professional Engineer under the laws of the State of Minnesota

Print Name:
Sign Name:
Date ______ License No.

Date
Designed By
Drawn By

TYPICAL DRY SWALE
WITH CHECKDAM
AND DRAINTILE

Sheet No.
2 of 2 Sheets

CADD USER: Rohloff, Chris FILE: J:\2017\20150036\CAD\DWGS\MIDS_DRY_SWALE_SECTIONS.DWG PLOT SCALE: 1:2 PLOT DATE: 3/30/2018 2:23 PM